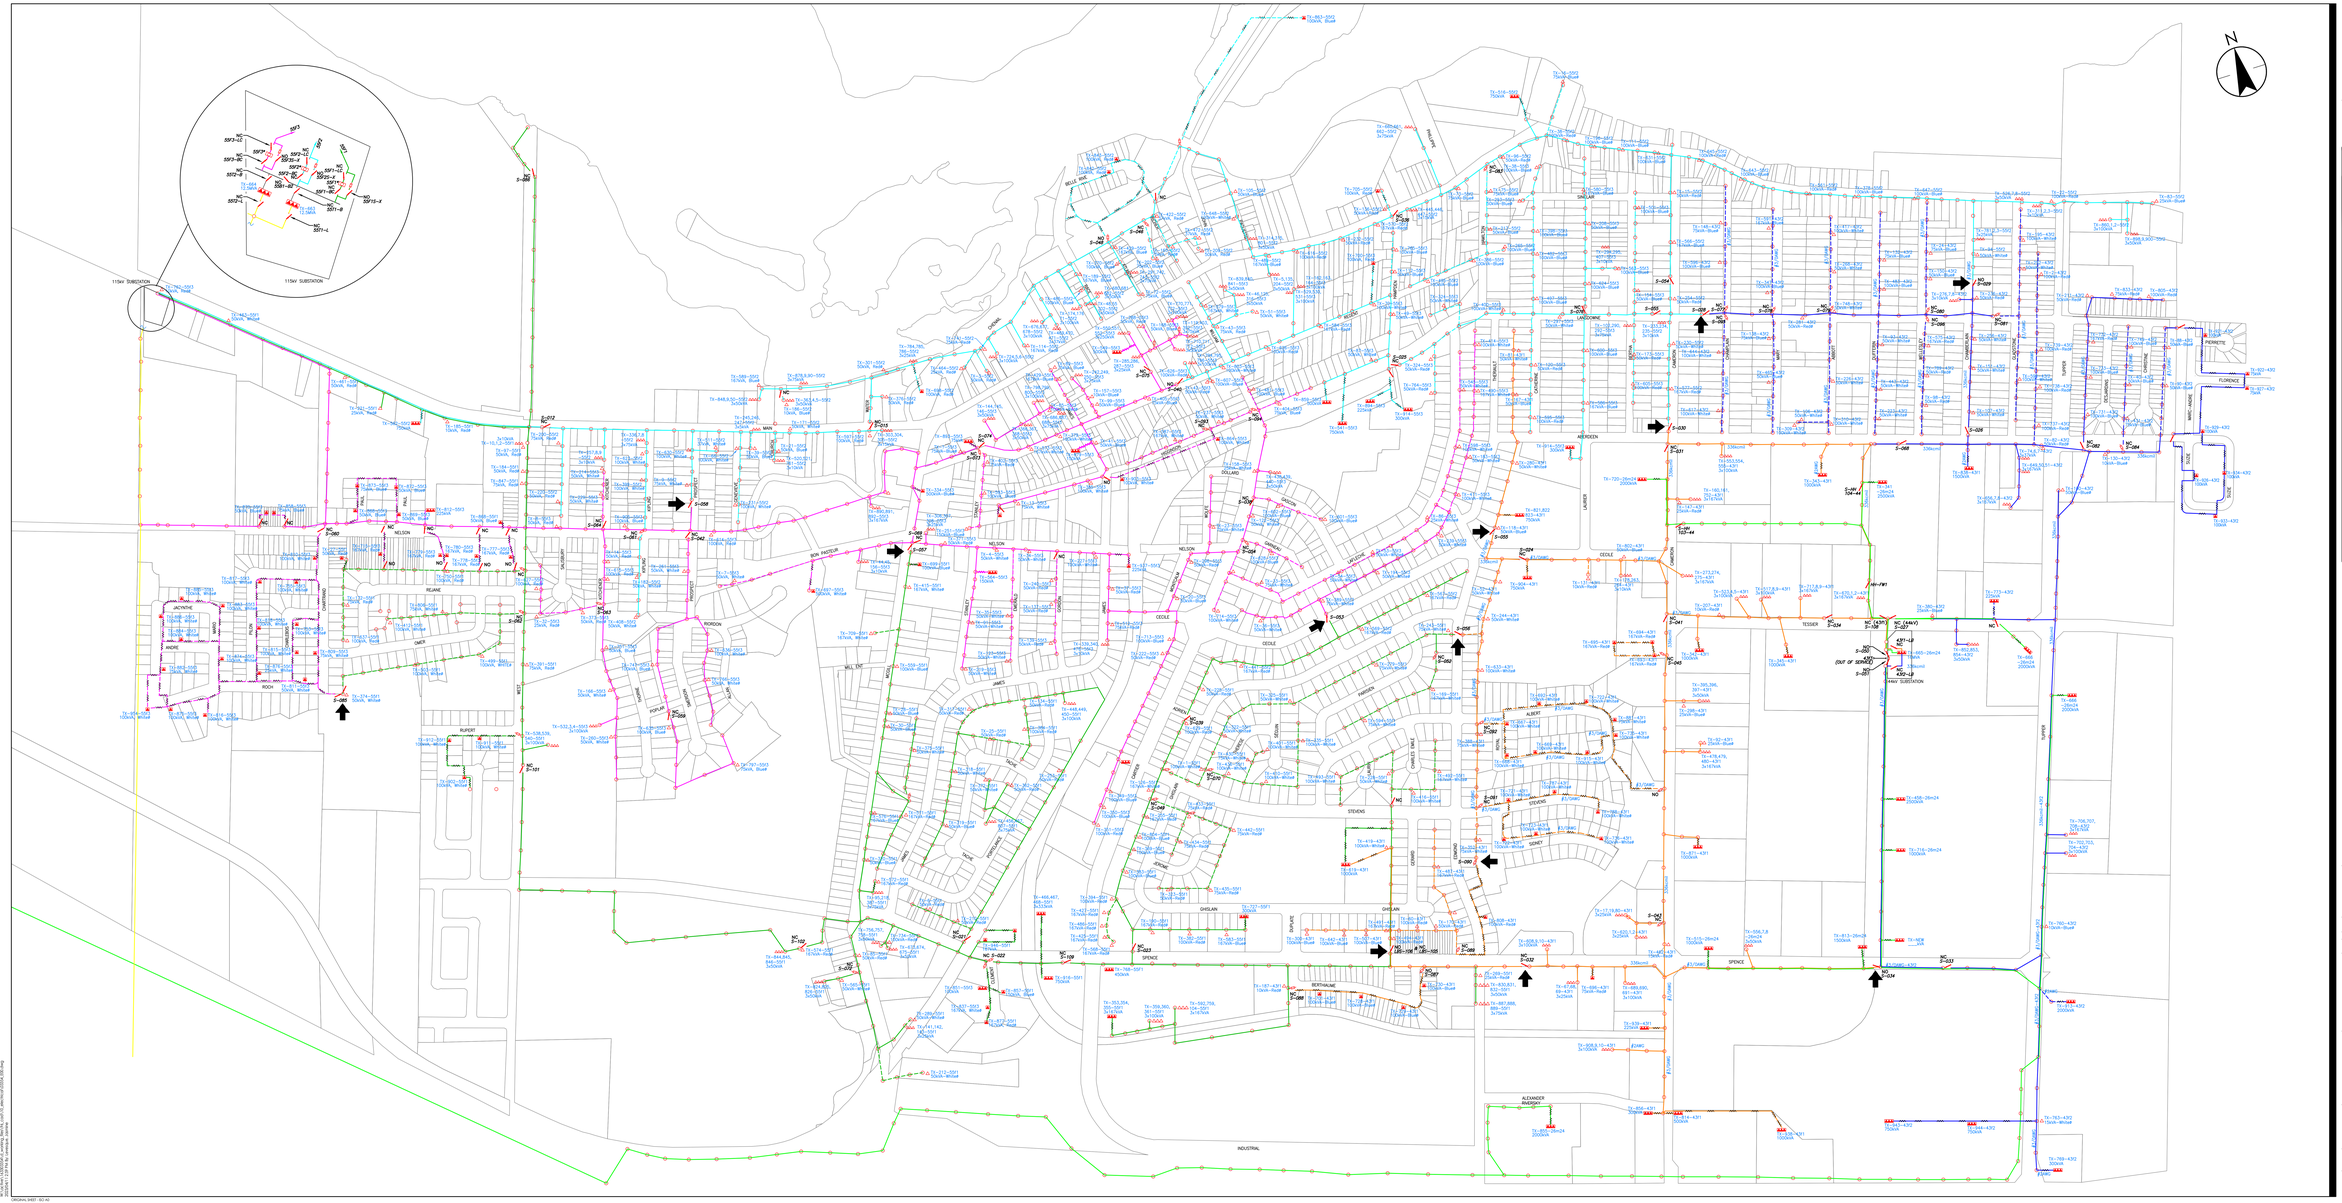

Stantec

STANTEC
200-1331 Clyde Avenue
Ottawa ON
Tel. : 613.722.4420
www.stantec.com

Copyright Reserved

The Contractor shall verify and be responsible for all dimensions. DO NOT scale the drawing - any errors or omissions shall be reported to Stantec without delay.
The Copyrights to all designs and drawings are the property of Stantec. Reproduction or use for any purpose other than that authorized by Stantec is forbidden.

LEGEND

- PADMOUNT TRANSFORMER
- OVERHEAD TRANSFORMER
- 3ø PADMOUNT TRANSFORMER
- 3ø OVERHEAD TRANSFORMERS
- HYDRO POLE
- UNDERGROUND CABLE
- 55F1 FEEDER – 3ø LINE
- 55F1 FEEDER – 1ø LINE
- 55F2 FEEDER – 3ø LINE
- 55F2 FEEDER – 1ø LINE
- 55F3 FEEDER – 3ø LINE
- 55F3 FEEDER – 1ø LINE
- 43F1 FEEDER – 3ø LINE
- 43F1 FEEDER – 1ø LINE
- 43F2 FEEDER – 3ø LINE
- 43F2 FEEDER – 1ø LINE
- 115kV LINE
- 44kV LINE
- FUSED CUTOUT
- SWITCH
- N.O. NORMALLY OPEN
- N.C. NORMALLY CLOSED
- OPEN POINT
- RECLOSER

Revision	By	Appd.	YY.MM.DD
C ADDED SWITCHES, MODIFIED SFF	G.	P.D.	22.04.13
B FOR RIVAL	B.Y.	K.B.	17.10.19
A FOR REVIEW	B.Y.	K.B.	17.10.16

SQUARED	By	Appd.	YY.MM.DD
File Name: 55X54_F00.dwg	B.Y.	P.D.	K.B. 17.10.05
	Dwn.	Chkd.	Dgn. YY.MM.DD

Permit-Seal

Client/Project
HAWKESBURY HYDRO

DISTRIBUTION MAP UPDATES

850 Tupper Street, ON, K6A 3S7

Title
ELECTRICAL
PRIMARY DISTRIBUTION SYSTEM
MAP

Project No.	Scale
163203354	1:3000

Drawing No.	Sheet	Revision
E-3	3 of 3	0

Reg: 163203354.dwg Layout: E-3 Plotted by: Kevin.Bennett@stantec.com Plot Date: Friday, October 21, 2022 Plot Time: 9:00:00 AM
CADD-Rev.0, SHEET - ISO A0