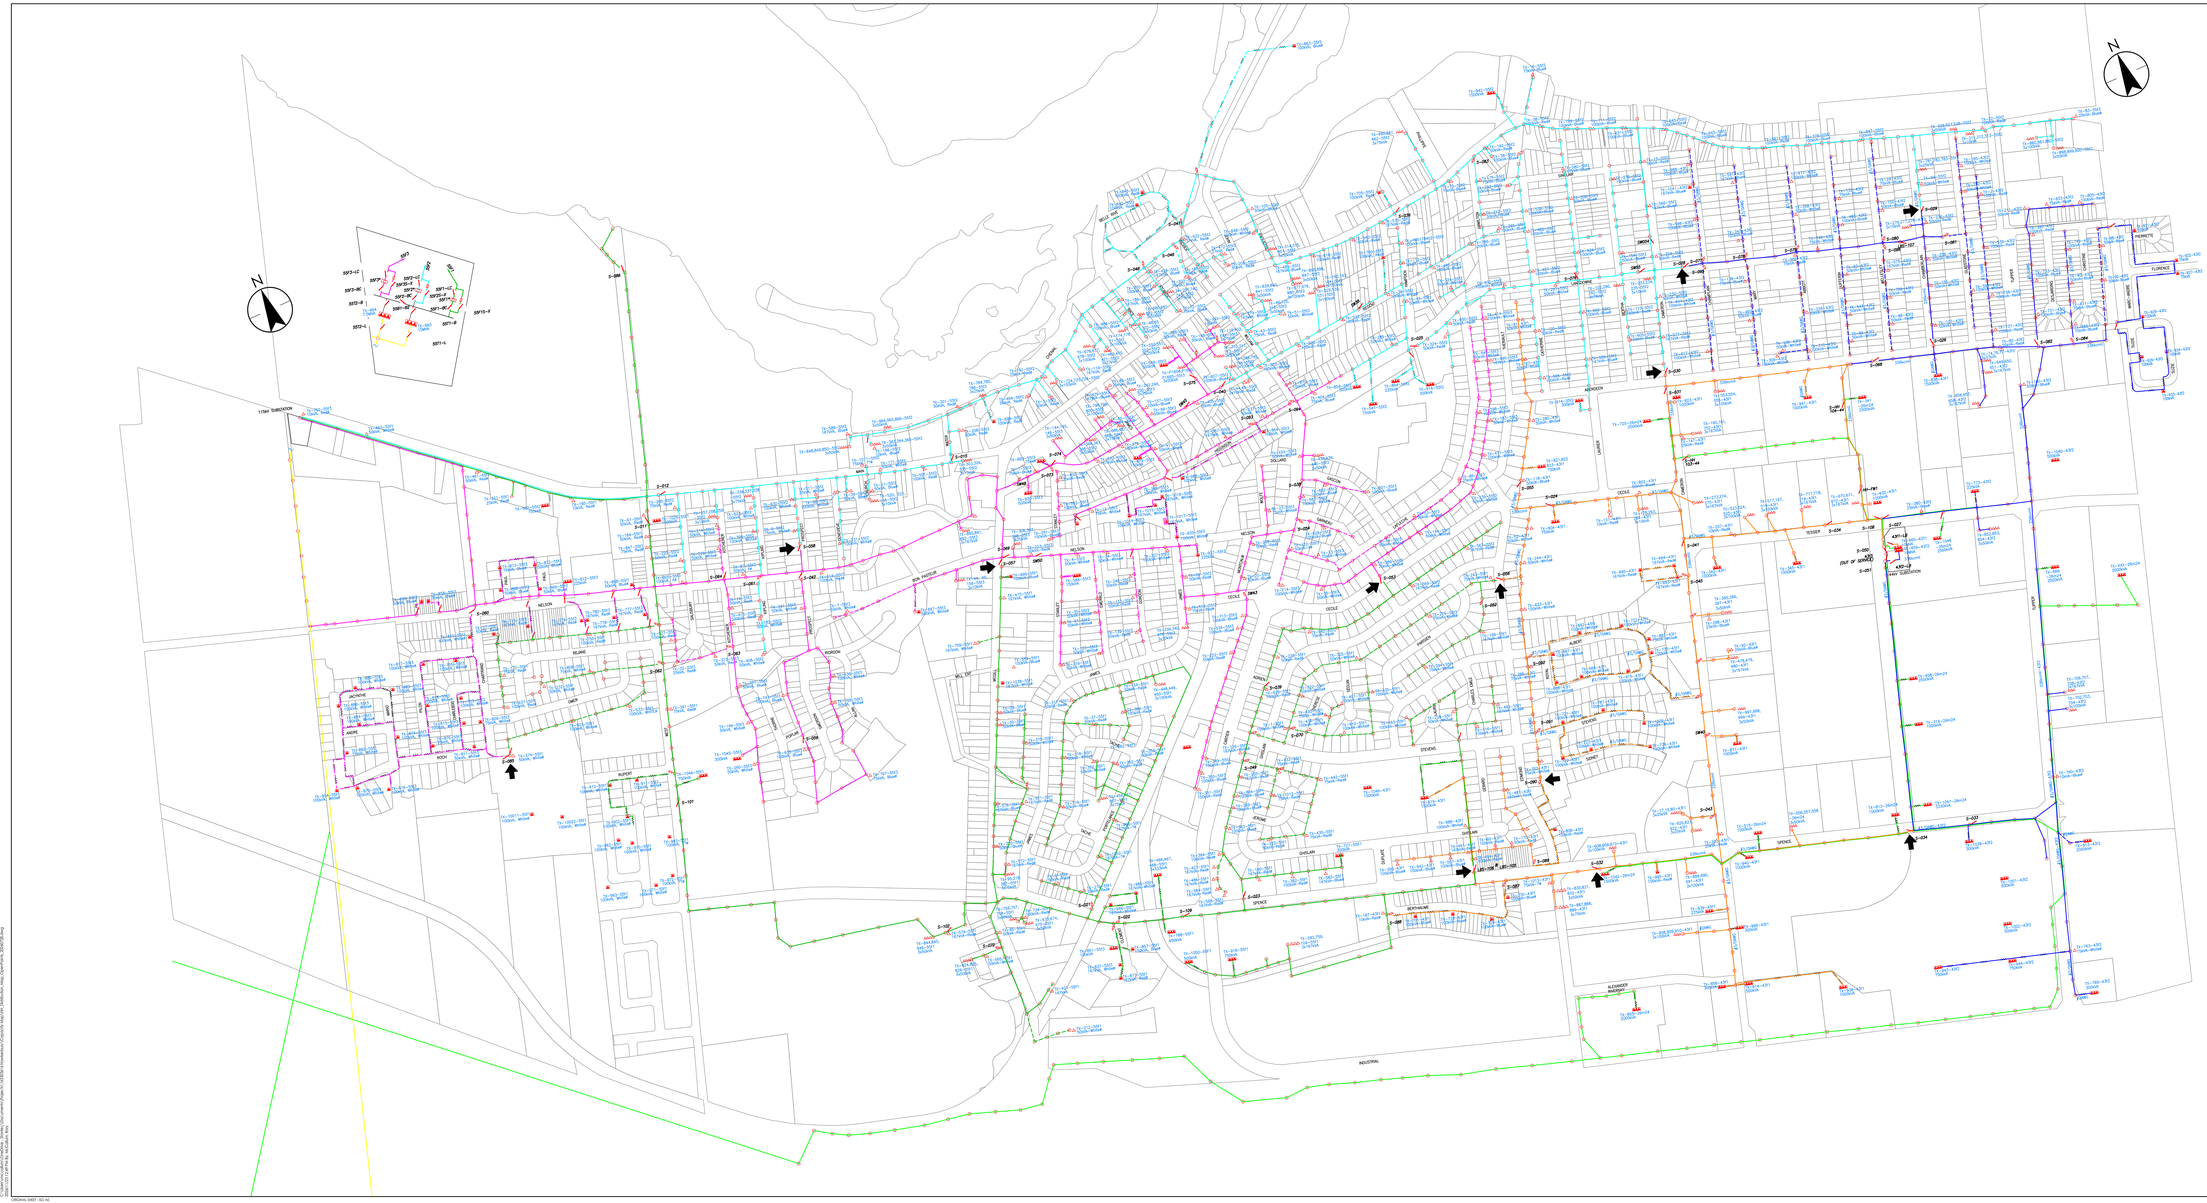


Stantec

STANTEC
300-1331 Clyde Avenue
Ottawa ON
Tel. 613.722.4420
www.stantec.com

Copyright Reserved

The Contractor shall verify and be responsible for all dimensions. DO NOT scale the drawing - any errors or omissions shall be reported to Stantec without delay.
The Copyrights to all designs and drawings are the property of Stantec. Reproduction or use for any purpose other than that authorized by Stantec is forbidden.

LEGEND

- PADMOUNT TRANSFORMER
- OVERHEAD TRANSFORMER
- 3Φ PADMOUNT TRANSFORMER
- 3Φ OVERHEAD TRANSFORMERS
- HYDRO POLE
- UNDERGROUND CABLE
- 55F1 FEEDER – 3Φ LINE
- 55F1 FEEDER – 1Φ LINE
- 55F2 FEEDER – 3Φ LINE
- 55F2 FEEDER – 1Φ LINE
- 55F3 FEEDER – 3Φ LINE
- 55F3 FEEDER – 1Φ LINE
- 43F1 FEEDER – 3Φ LINE
- 43F1 FEEDER – 1Φ LINE
- 43F2 FEEDER – 3Φ LINE
- 43F2 FEEDER – 1Φ LINE
- 115kV LINE
- 44kV LINE
- FUSED CUTOUT
- SWITCH
- N.O. NORMALLY OPEN
- N.C. NORMALLY CLOSED
- OPEN POINT
- RECLOSER

No.	Revision	By	Appd.	YY.MM.DD
3	2026 Q3 UPDATE	R.MC.		26.11.25
2	2026 Q3 UPDATE	R.MC.		26.11.20
1	2026 Q1 UPDATE	R.MC.		26.04.08
0	FOR FINAL	R.MC.		26.04.02
A	FOR REVIEW	R.MC.		26.03.09

ISSUED

File Number: 165_Distribution_Map_ChamFarris_ Drawn: R.MC. Dsgn.: Chkd.: YY.MM.DD

Permit-Seal

Client/Project
HAWKESBURY HYDRO

DISTRIBUTION MAP

850 Tupper Street, ON, K6A 3S7

Title
ELECTRICAL
PRIMARY DISTRIBUTION SYSTEM MAP
- CAPACITY

Project No.	Scale	
165303784	1:3000	
Drawing No.	Sheet	Revision
All	1 of 1	0

C:\Users\rmcarthur\Documents\Hydro Distribution Map\Hawkesbury Hydro Distribution Map_ChamFarris_2026Q3.dwg
Plotted: 2026-03-09 @ 10:49:56 AM by rmcarthur
ORIGINAL SHEET - ISO A0